


SEE ELEVATIONS  
PAGE FOR  
CHANGES TO THE  
BLOCK

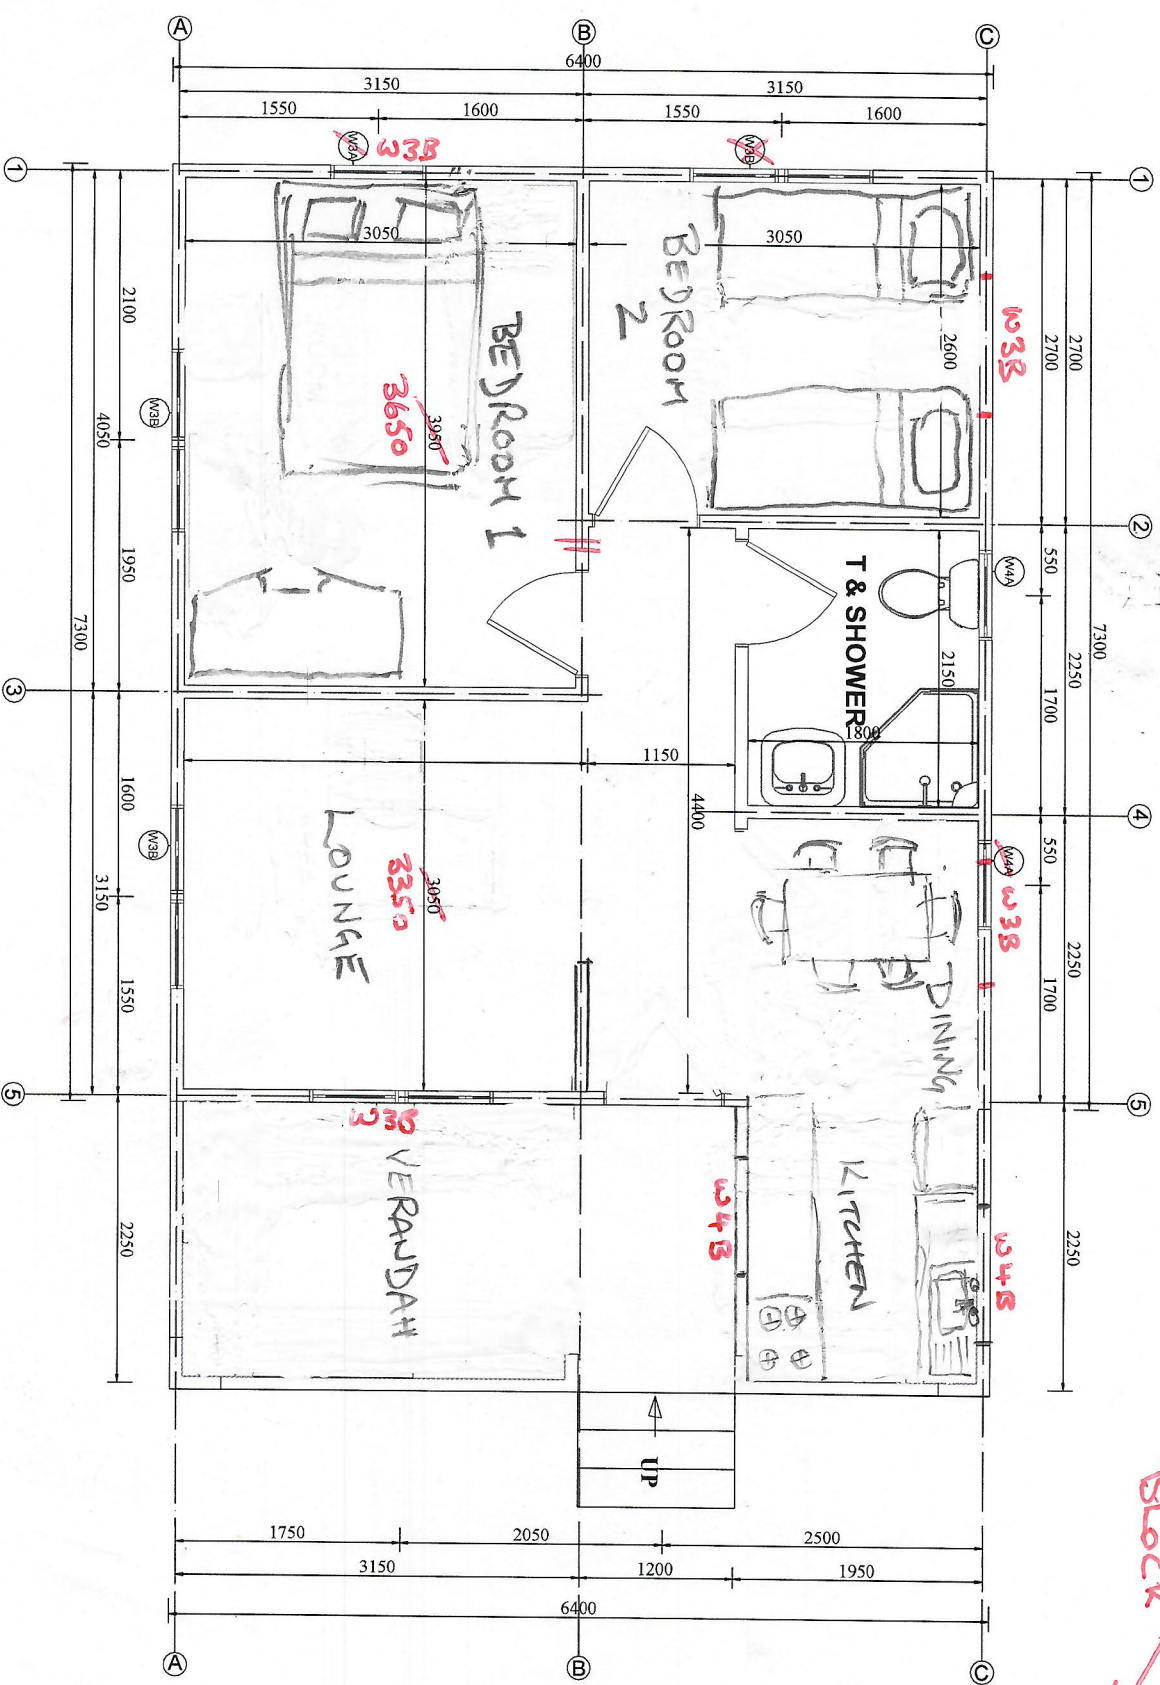

**HEAD OFFICE**  
P.O. Box 469,  
Makumbi, Honiara,  
121 New Georgia Road,  
Papea New Guinea  
Email: info@pacificinfra.com  
Telephone No: +675 7333 3300

PROJECT

~~AP 61-~~  
RURAL AID POST

No.	Revised Issue	Date
1.	FIRST REVISION	
2.	SECOND REVISION	
3.	NEXT REVISION	

**DISCLAIMER:**  
THIS CERTIFICATE IS THE SOLE  
PROPERTY OF PACIFIC INFRASTRUCTURE  
AND MAY NOT BE  
REPRODUCED OR  
TRANSMITTED IN ANY  
FORM OR BY ANY  
MEANS, ELECTRONIC OR  
MECHANICAL, WITHOUT  
WRITTEN CONSENT OF  
PACIFIC INFRASTRUCTURE.


**CAUTION:** ONLY A QUALIFIED PERSON,  
ENGINEER, SHOULD ATTEMPT TO LOCATE THIS  
PLAN.

Project Name:  
**AP 61- RURAL AID POST**


Drawing Title:  
**FLOOR PLAN**

Project: Sheet:  
Date: A1  
Scale: 1:40




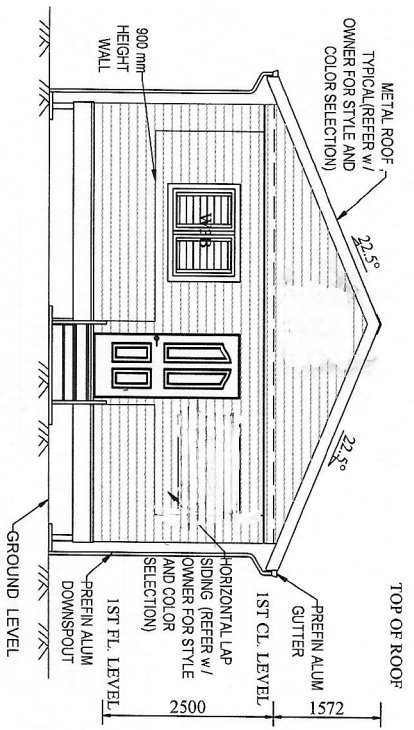


FRONT ELEVATION SCALE = 1 : 75

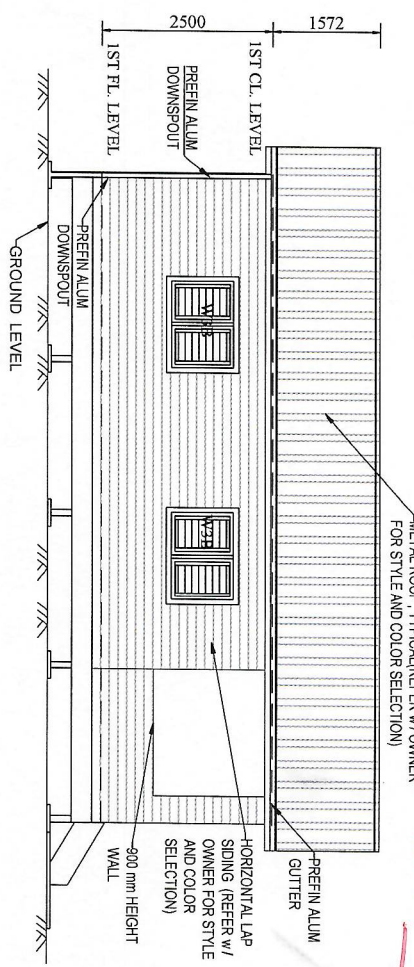

LEFT ELEVATION SCALE = 1 : 75

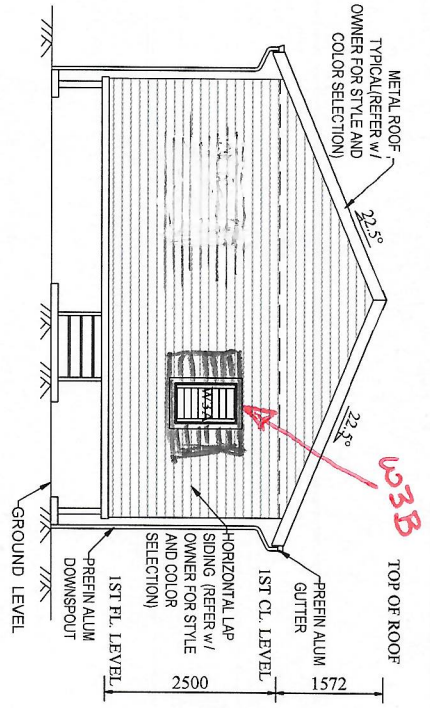

REAR ELEVATION SCALE = 1 : 75

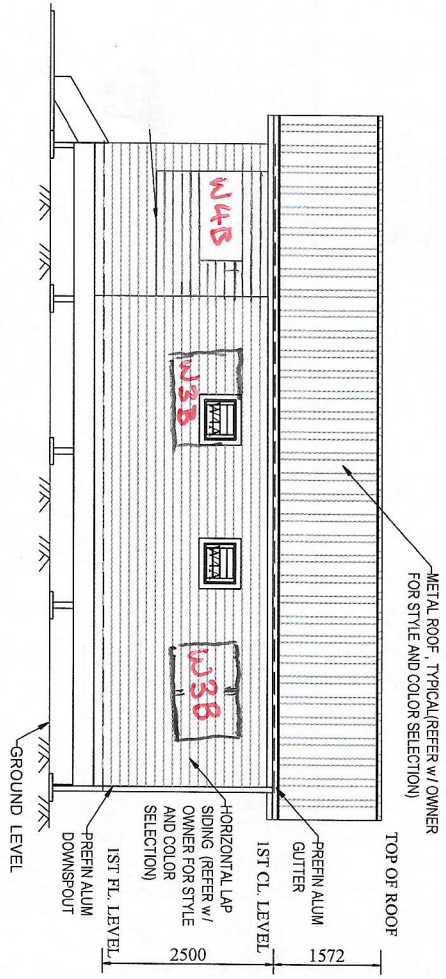

RIGHT ELEVATION SCALE = 1 : 75

21 FERGUSON DRIVE  
YATARA QLD 4207  
AUSTRALIA  
EMAIL: info@pacificprojects.com  
TEL NO: +61 459 199 166

REPLACE  
"CONTRACTOR"  
WITH  
PACIFIC PROJECTS

LS61  
AP 61 -  
RURAL AID POST  
2 BEDROOM RURAL HOUSE

HEAD OFFICE  
173 National Capital Drive  
Papua New Guinea  
Email: info@pacificprojects.com  
Telephone: 676-5265 7333 3300

PACIFIC  
PROJECTS  
PACIFIC PROJECTS  
PACIFIC PROJECTS

No.	Revision/Issue	Date
1.	FIRST REVISION	
2.	SECOND REVISION	
3.	NEXT REVISION	

DISCLAIMER:  
THIS DOCUMENT IS THE SOLE PROPERTY OF PACIFIC PROJECTS AND MAY NOT BE REPRODUCED OR TRANSMITTED IN ANY FORM OR BY ANY MEANS, ELECTRONIC OR MECHANICAL, WITHOUT THE WRITTEN CONSENT OF PACIFIC PROJECTS.  
CAUTION: ONLY A QUALIFIED DESIGNER, ENGINEER OR ARCHITECT SHOULD ATTEMPT TO MODIFY THIS PLAN.

Project Name:  
LS61 - 2 BEDROOM  
AP 61 - RURAL AID POST  
RURAL HOUSE

Drawing Title:  
ELEVATIONS

Project:  
Date:  
Scale:  
1:75

A2