


ROOF PLAN
SCALE 1/4" = 1'-0"

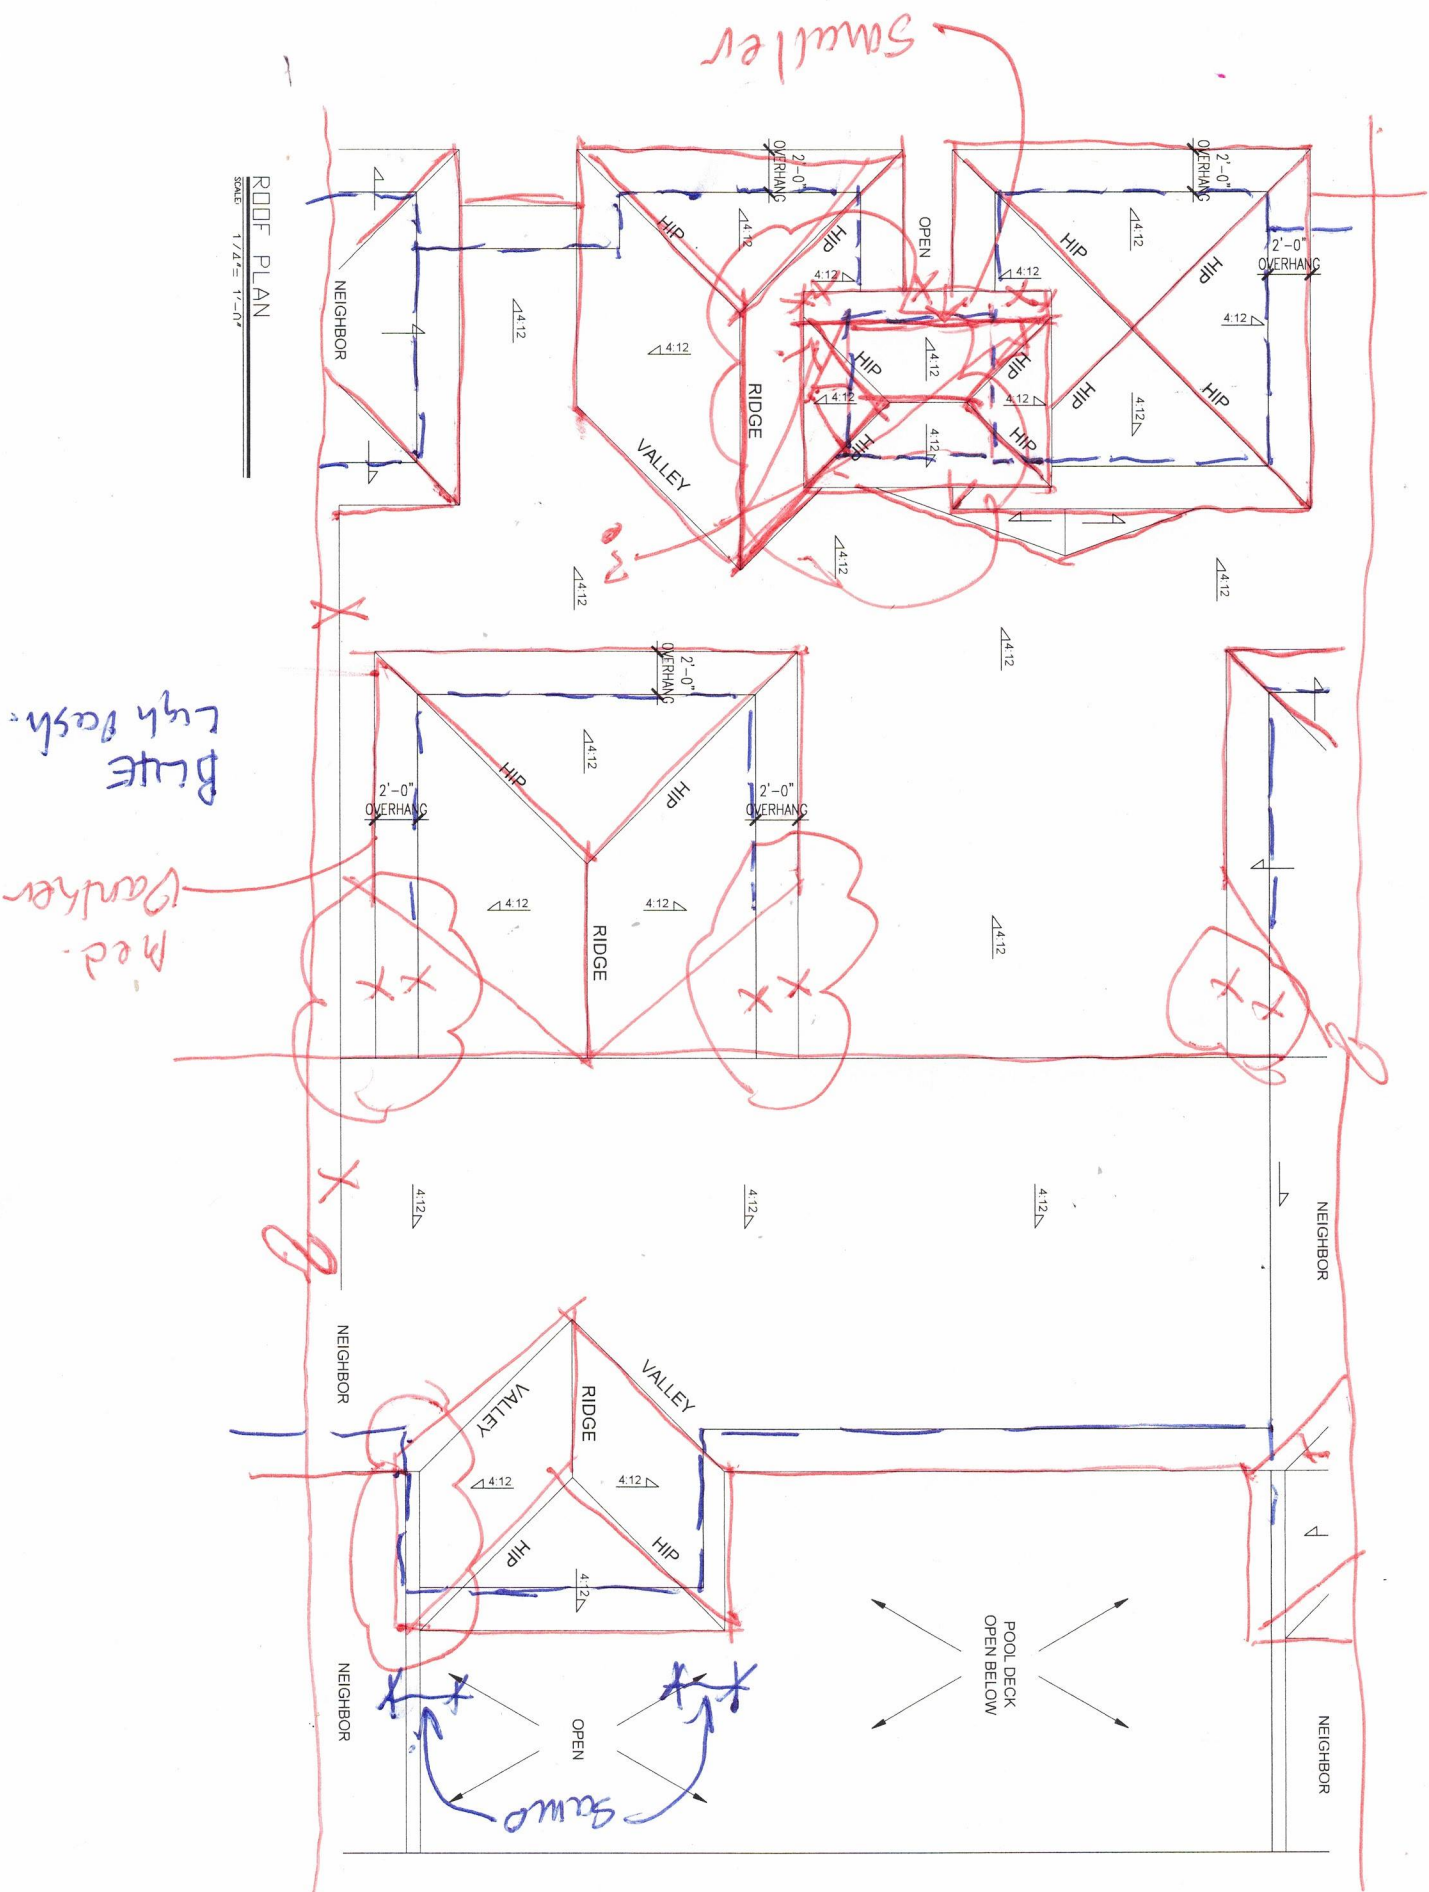

FRONT ELEVATION

SCALE: 3/8" = 1'-0"

20'-0" A.
TRUSS B

12'-6" A.F.
@ SECON
12'-0" A.F.
@ BOTTO

(±) 0'-0"
1st FLOOR

Thick Base

add more context

FRONT ELEVATION

SCALE: 3/8" = 1'-0"

main roof ridge

ADD context

screw

ADD context

20'-0" A.
TRUSS B

12'-6" A.F.
@ SECON

12'-0" A.F.
@ BOTTC

open

(±) 0'-0"
1st FLOO

REAR ELEVATION

SCALE: 3/8" = 1'-0"

thick base line